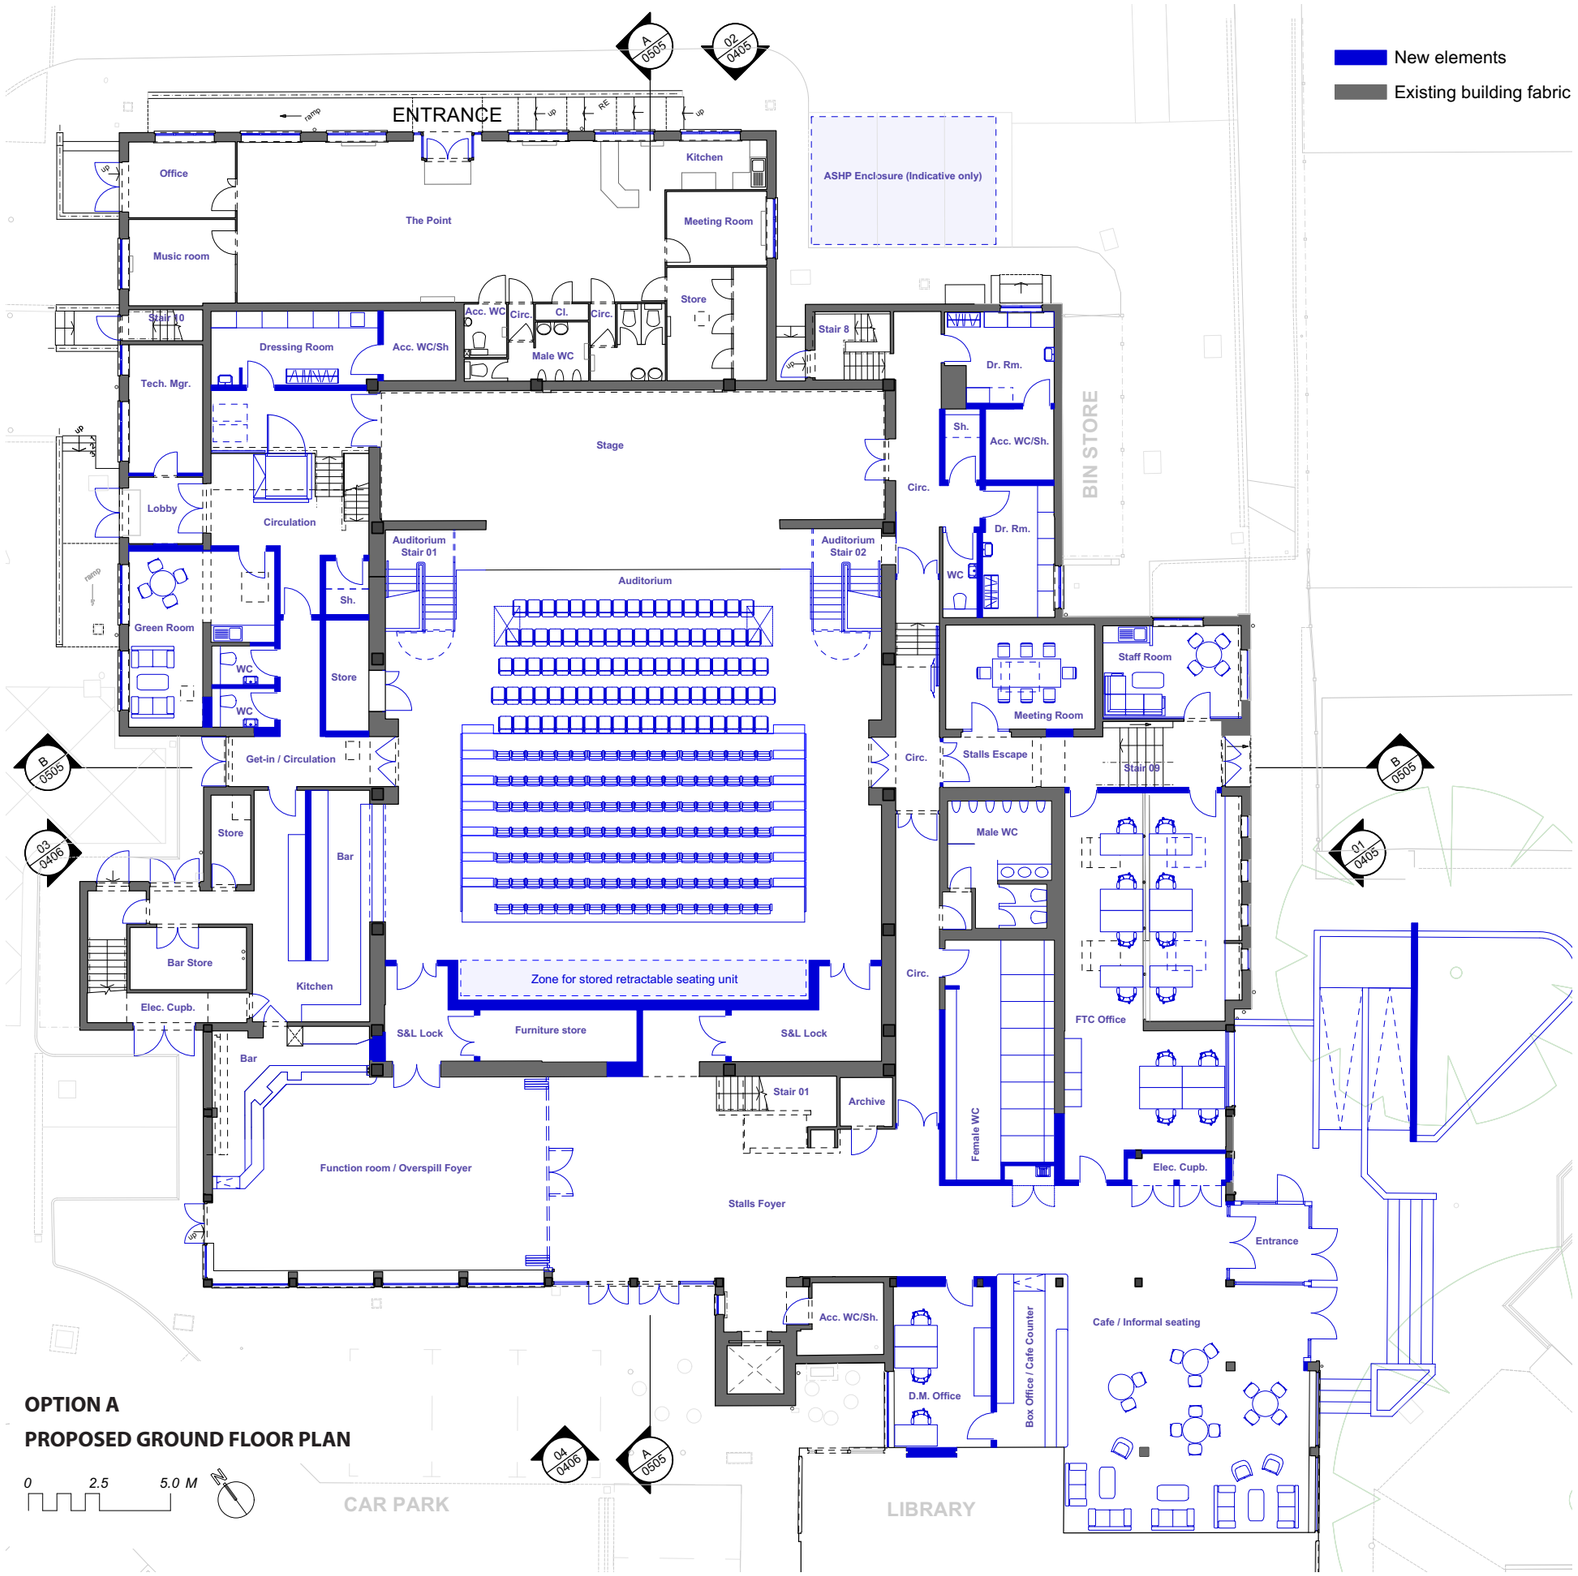

OPTION A

PROPOSED GROUND FLOOR PLAN

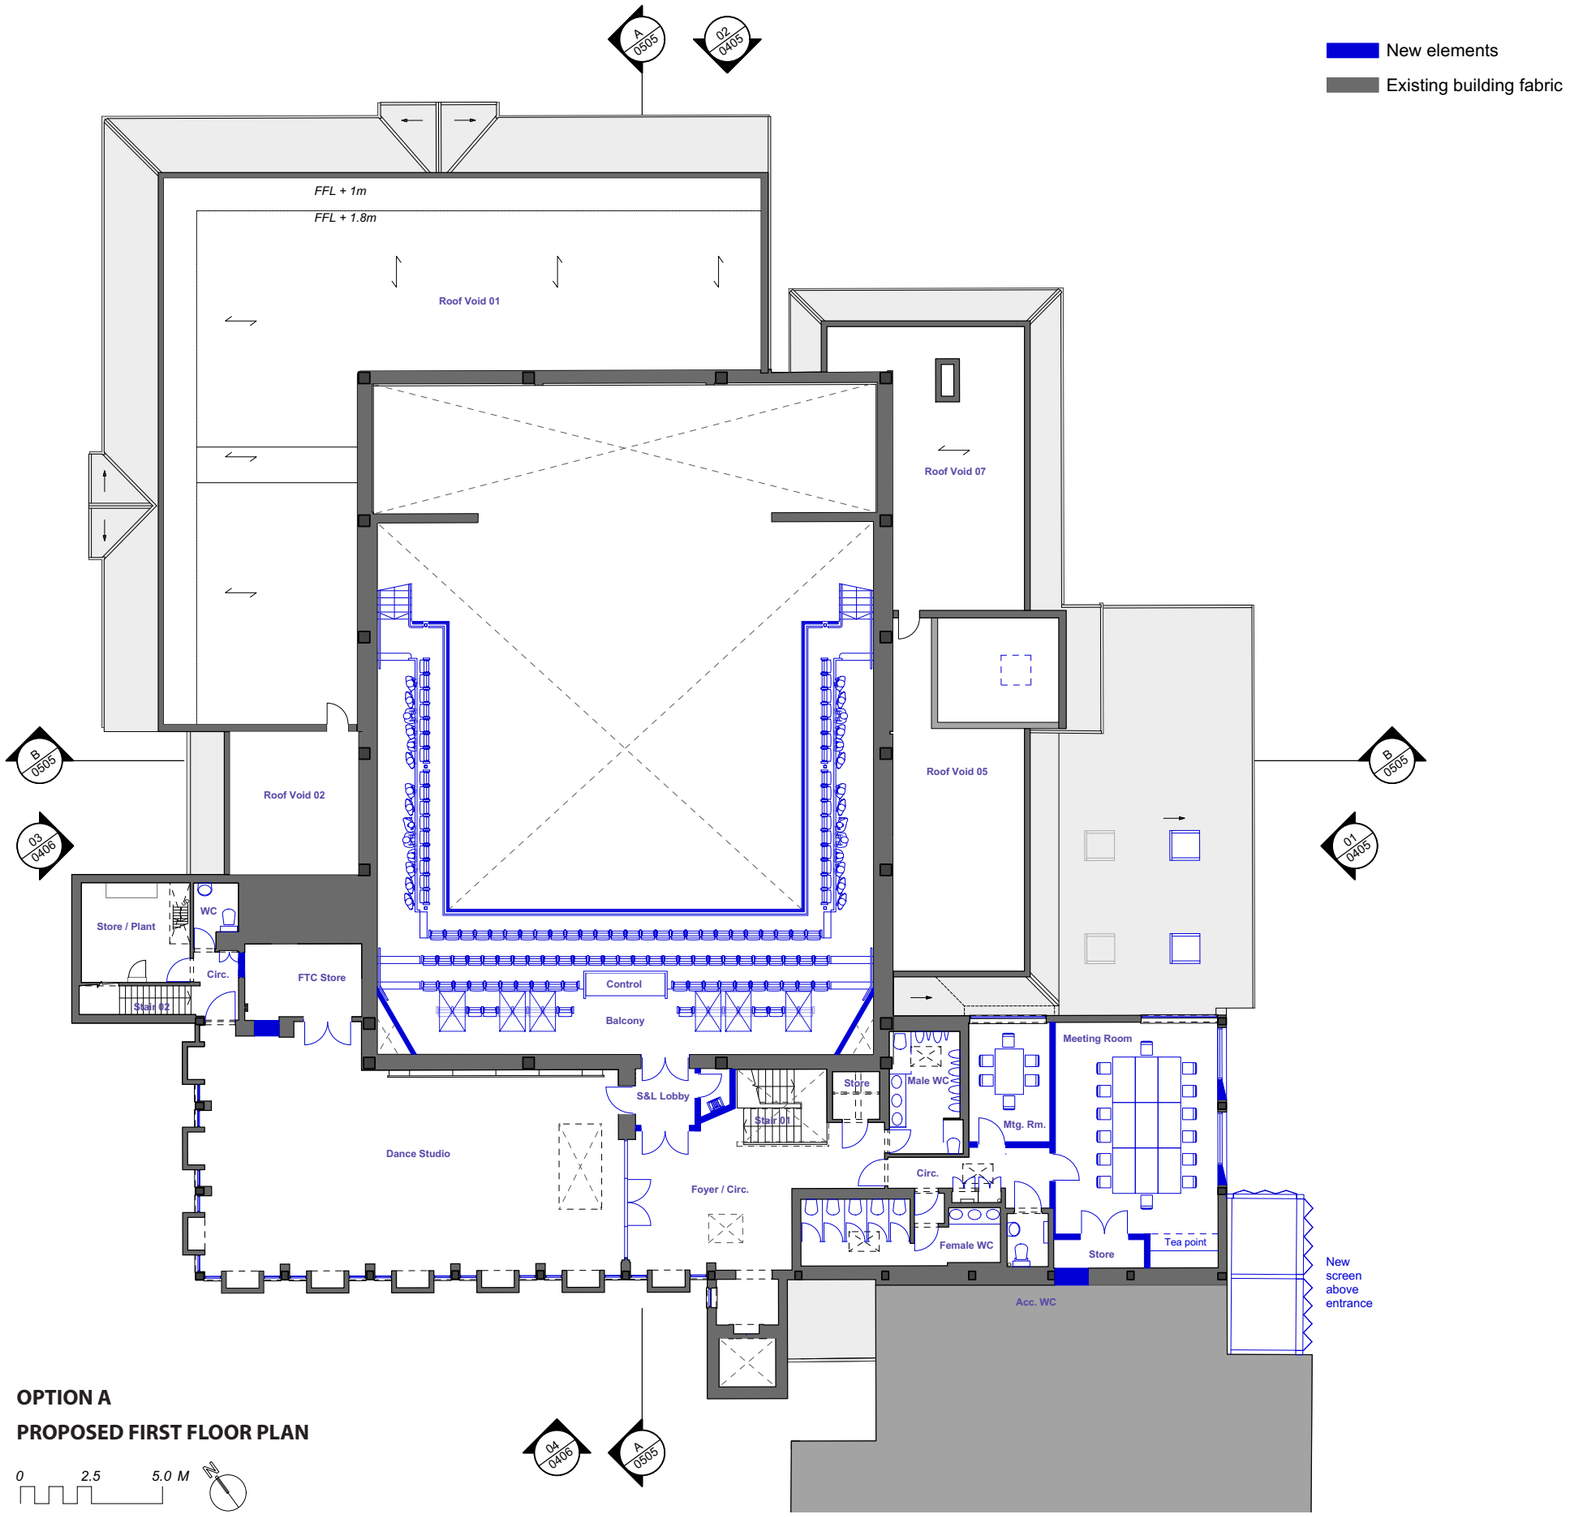

OPTION A

PROPOSED FIRST FLOOR PLAN